Roborough Studios LX Plan

Show:

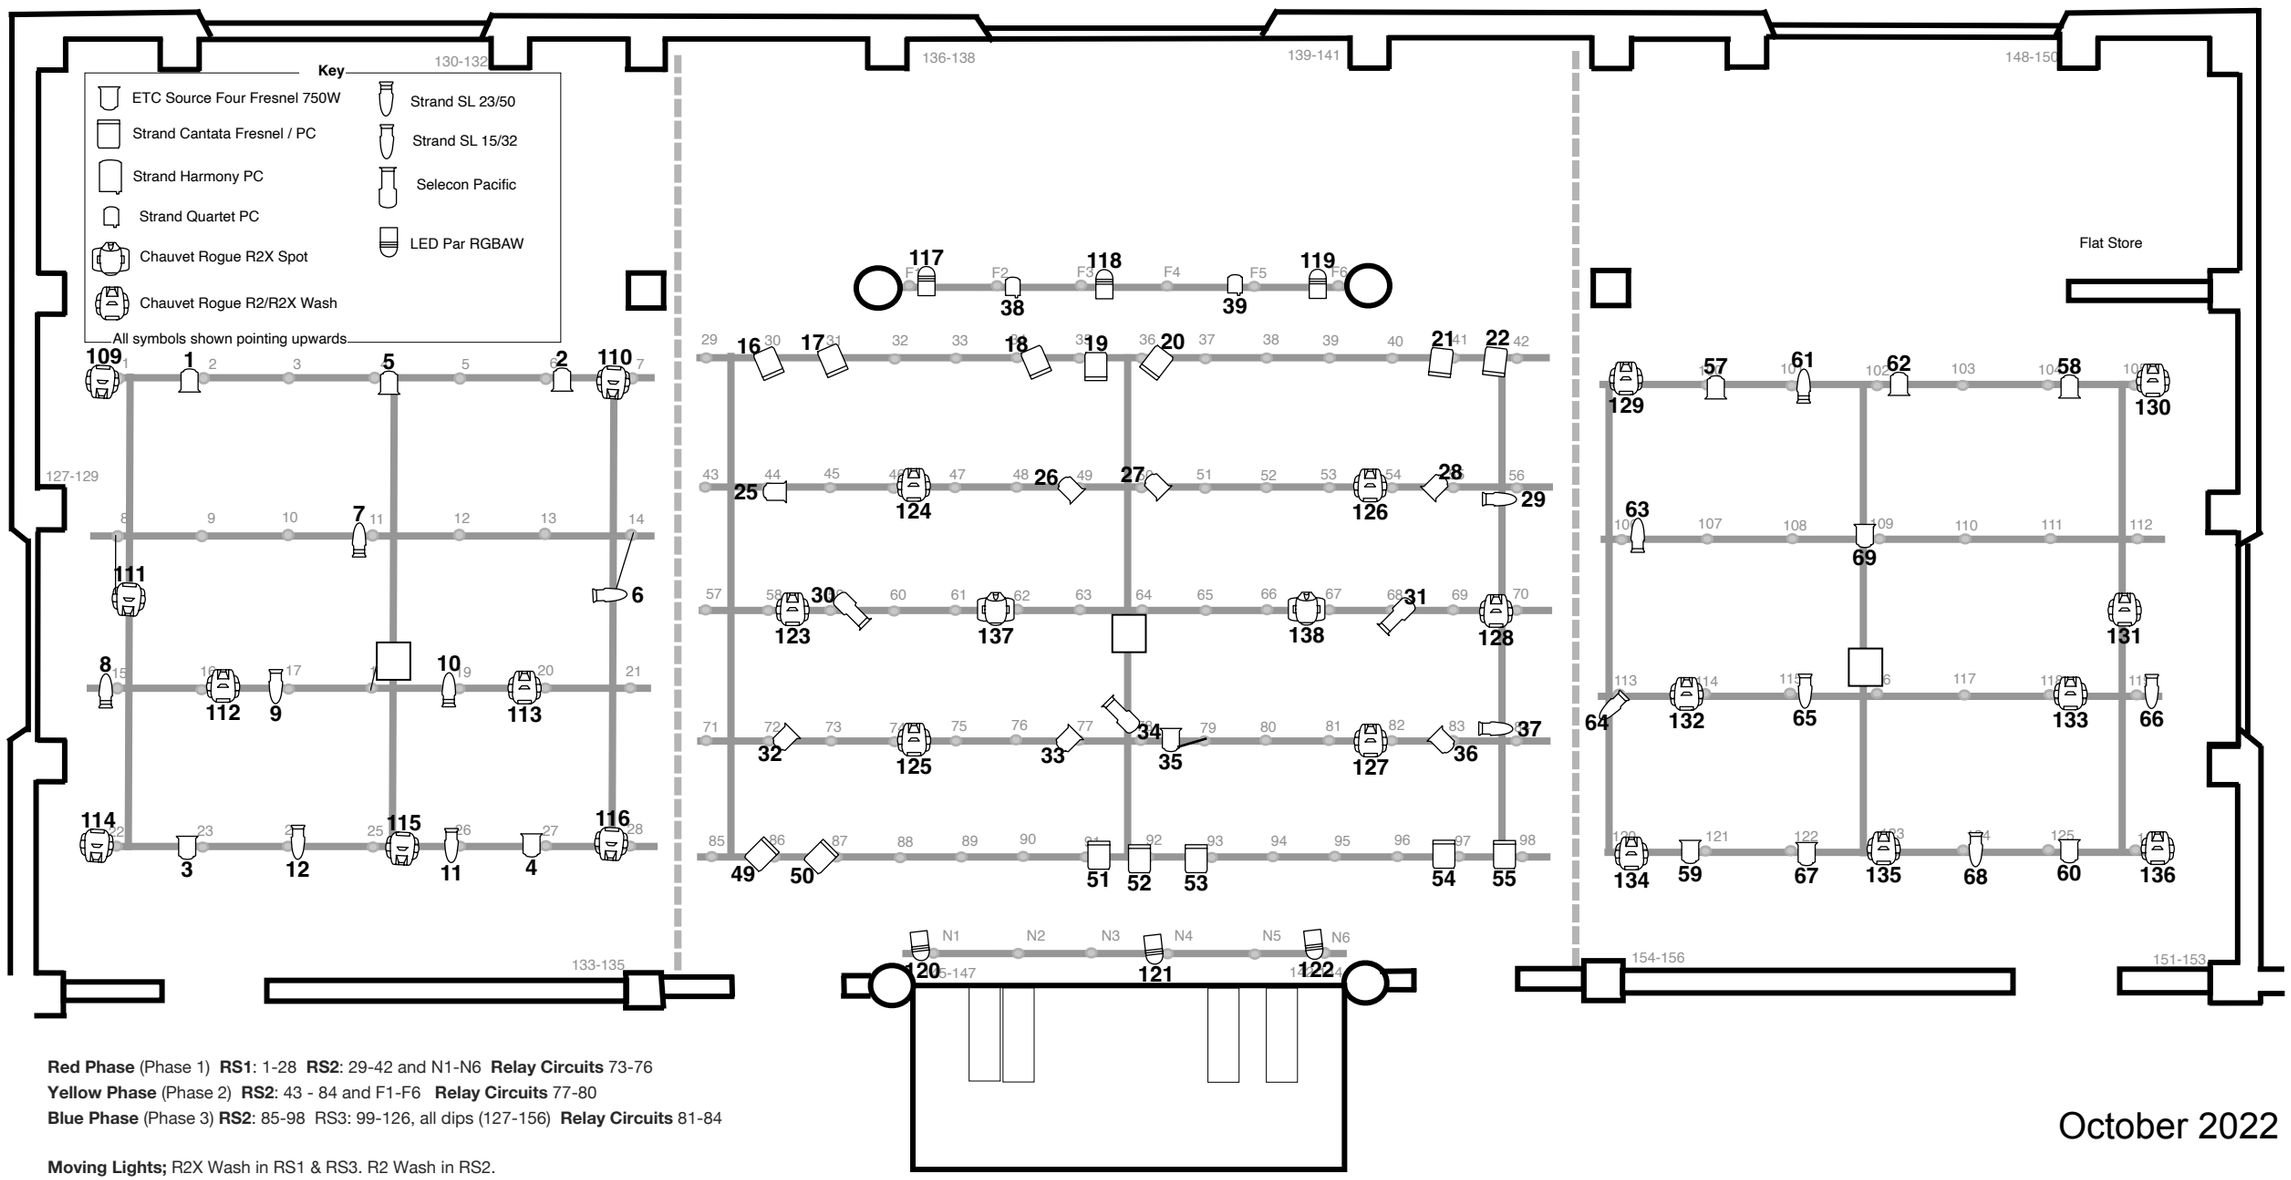

Red Phase (Phase 1) **RS1**: 1-28 **RS2**: 29-42 and N1-N6 **Relay Circuits** 73-76
Yellow Phase (Phase 2) **RS2**: 43 - 84 and F1-F6 **Relay Circuits** 77-80
Blue Phase (Phase 3) **RS2**: 85-98 RS3: 99-126, all dips (127-156) **Relay Circuits** 81-84

Moving Lights; R2X Wash in RS1 & RS3. R2 Wash in RS2.

October 2022